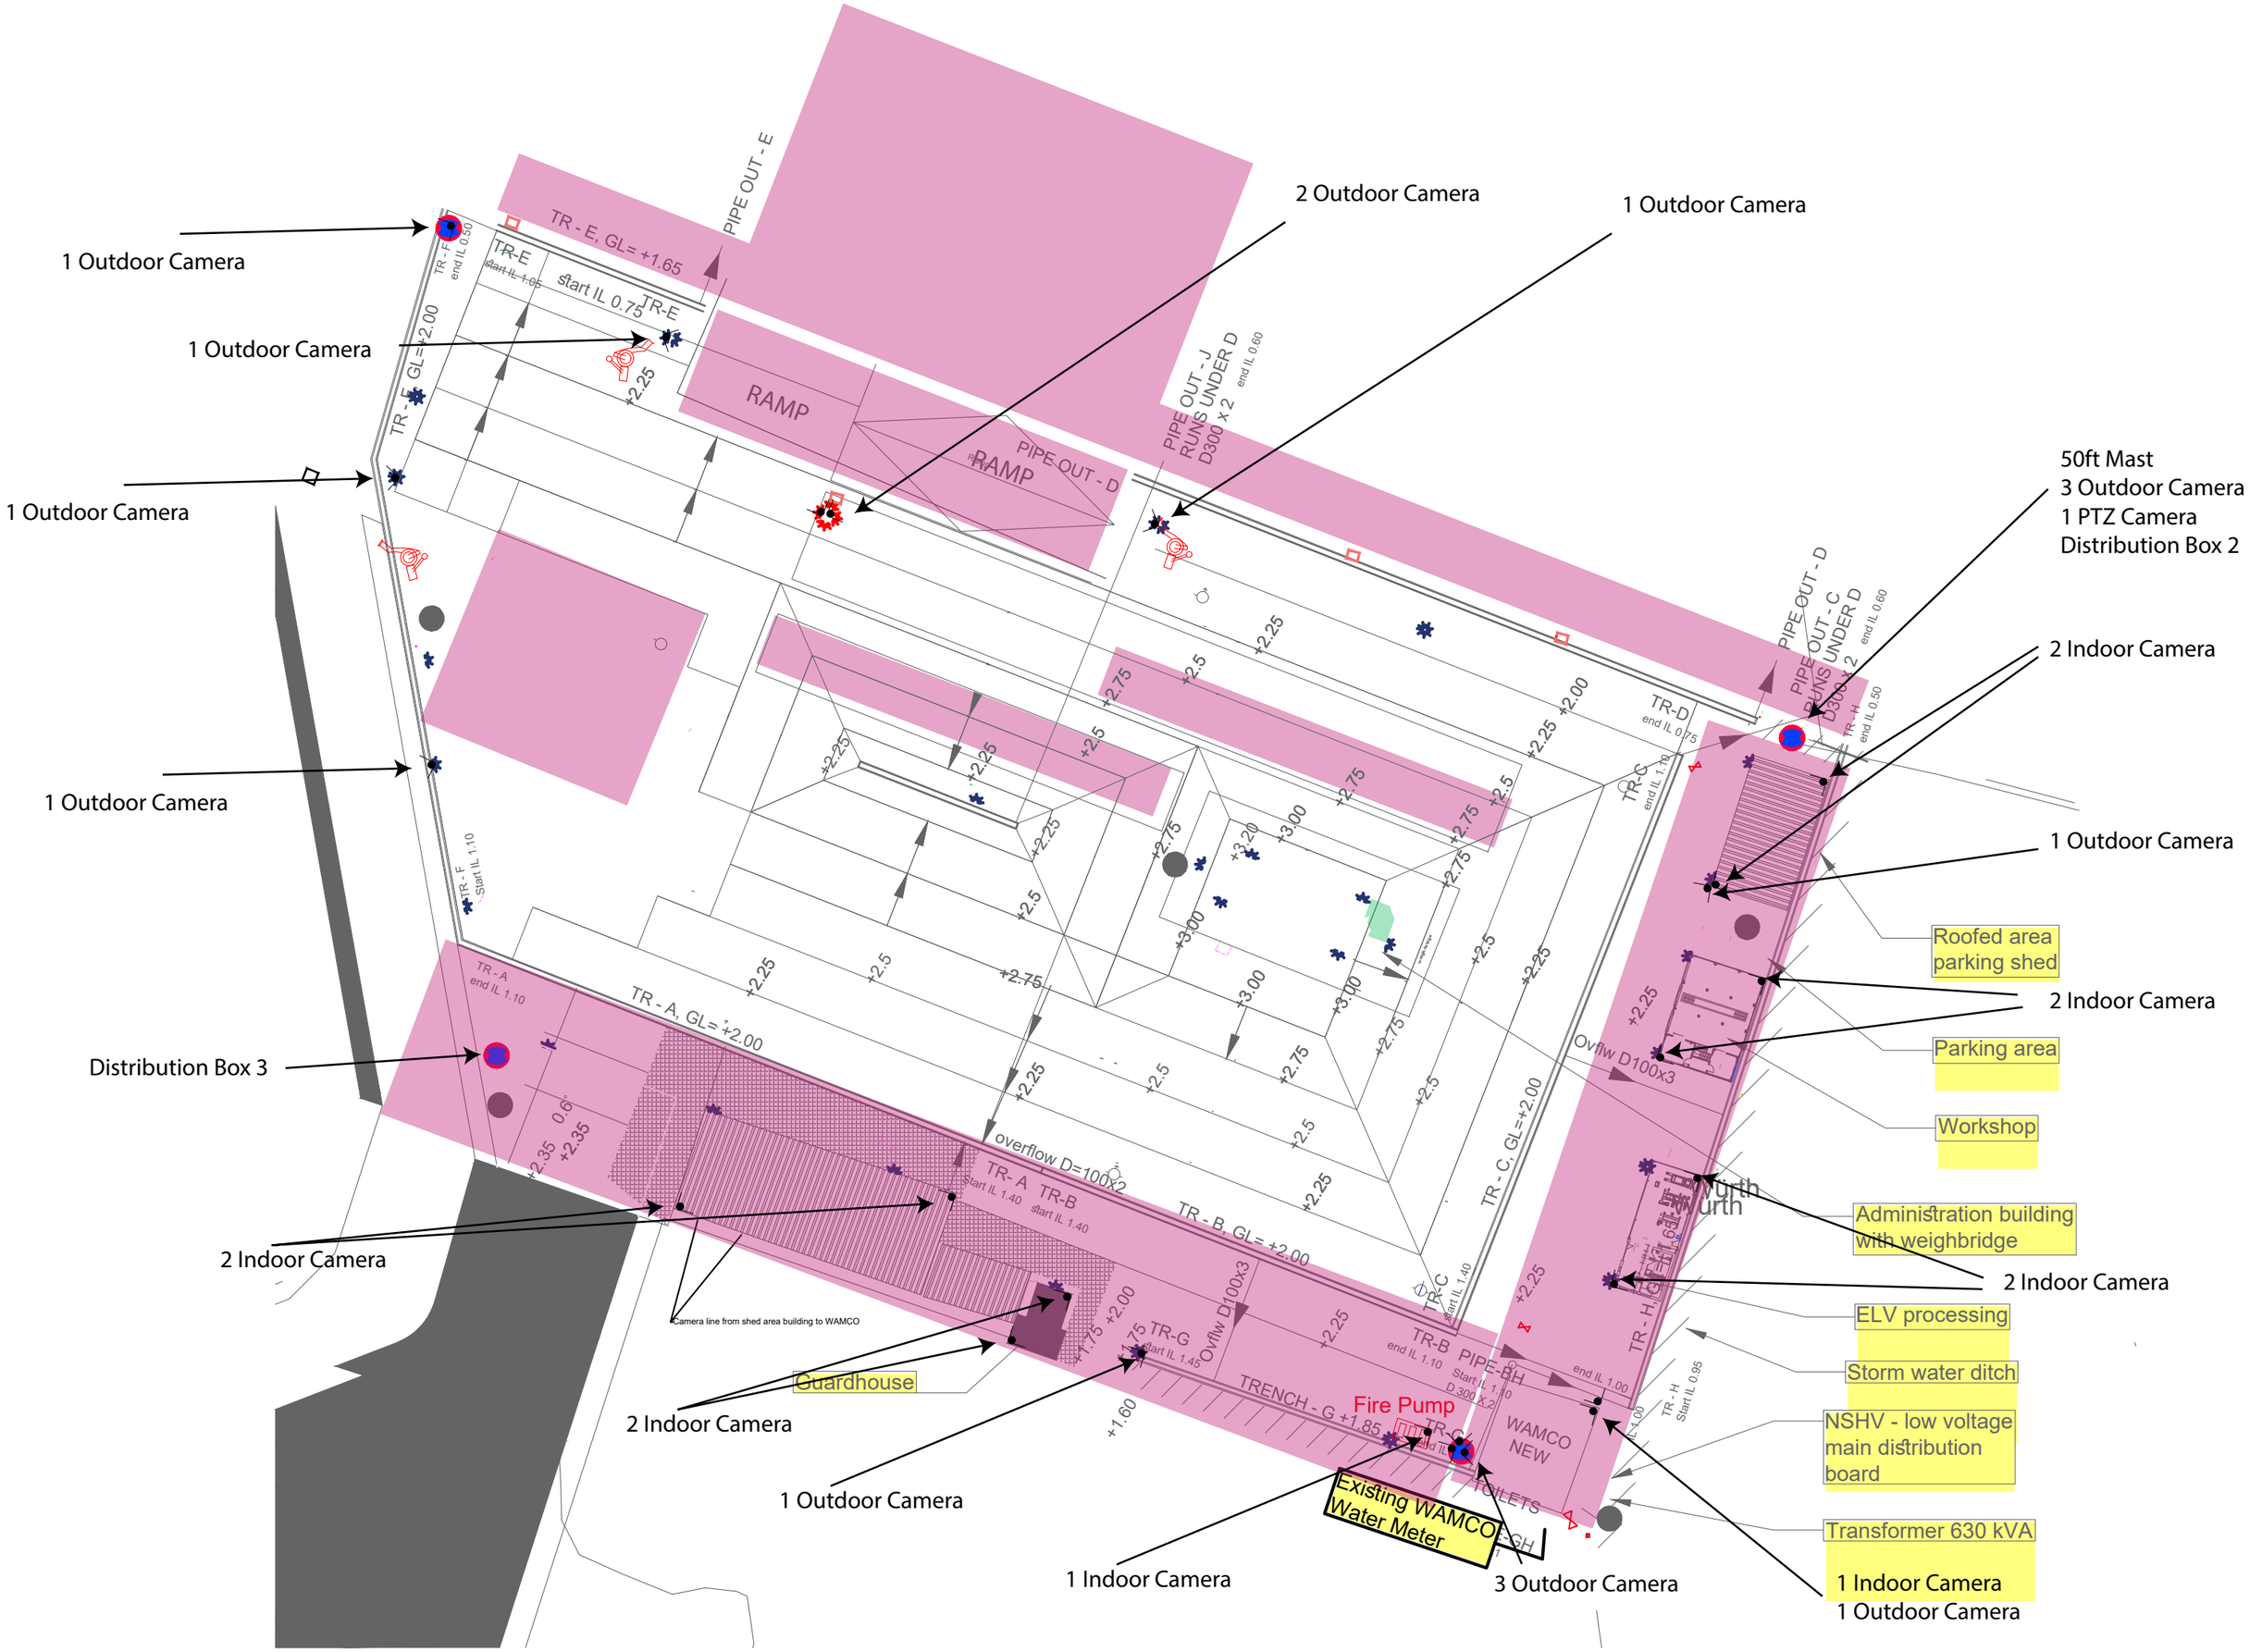
1 Outdoor Camera
1 Outdoor Camera
1 Outdoor Camera
1 Outdoor Camera
2 Outdoor Camera
1 Outdoor Camera
50ft Mast
3 Outdoor Camera
1 PTZ Camera
Distribution Box 2
2 Indoor Camera
1 Outdoor Camera
Roofed area parking shed
2 Indoor Camera
Parking area
Workshop
Administration building with weighbridge
2 Indoor Camera
ELV processing
Storm water ditch
NSHV - low voltage main distribution board
Transformer 630 kVA
1 Indoor Camera
1 Outdoor Camera
Distribution Box 3
2 Indoor Camera
2 Indoor Camera
1 Outdoor Camera
1 Indoor Camera
3 Outdoor Camera
Guardhouse
Fire Pump
Existing WAMCO Water Meter
Camera line from shed area building to WAMCO
TR - E, GL= +1.65
PIPE OUT - E
RAMP
PIPE OUT - D
PIPE OUT - J RUNS UNDER D D300 x 2
TR - F GL=+2.00
TR - A, GL= +2.00
overflow D=100x2
TR - B, GL= +2.00
TR - C, GL=+2.00
Ovflw D100x3
TRENCH - G +1.85
PIPE OUT - C RUNS UNDER D D300 x 2
WAMCO NEW
TOILETS